

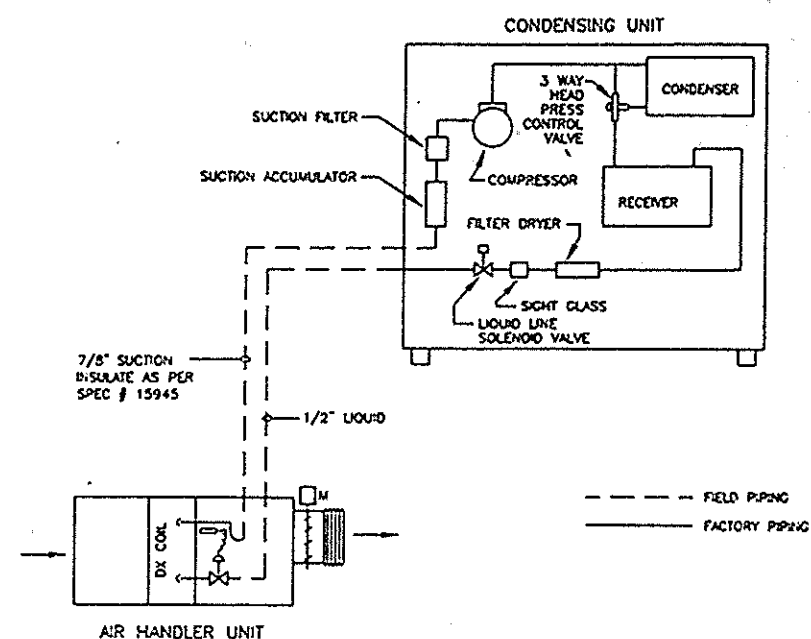



NOTE: COREDRILL DUCT SIZE. DO NOT CUT REINFORCEMENT BARS OF THE EXISTING ROOF SLAB.
DUCT PENETRATION THRU ROOF (NOT TO SCALE)

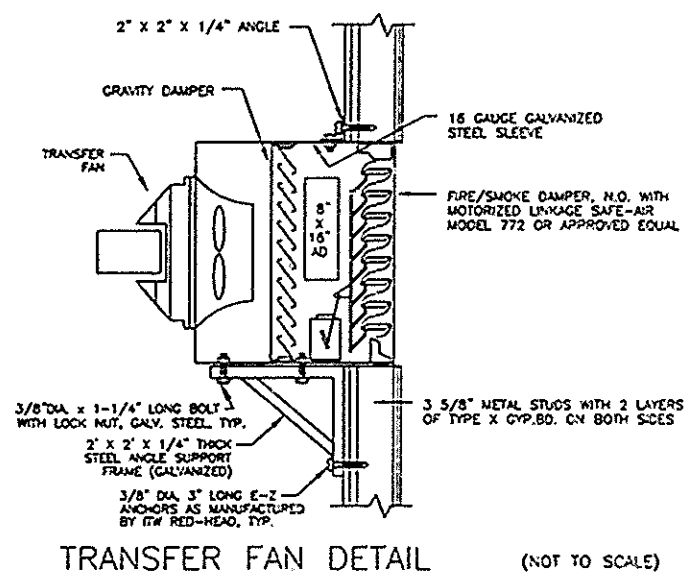


AC-1 UNIT: REFRIGERANT PIPING SCHEMATIC

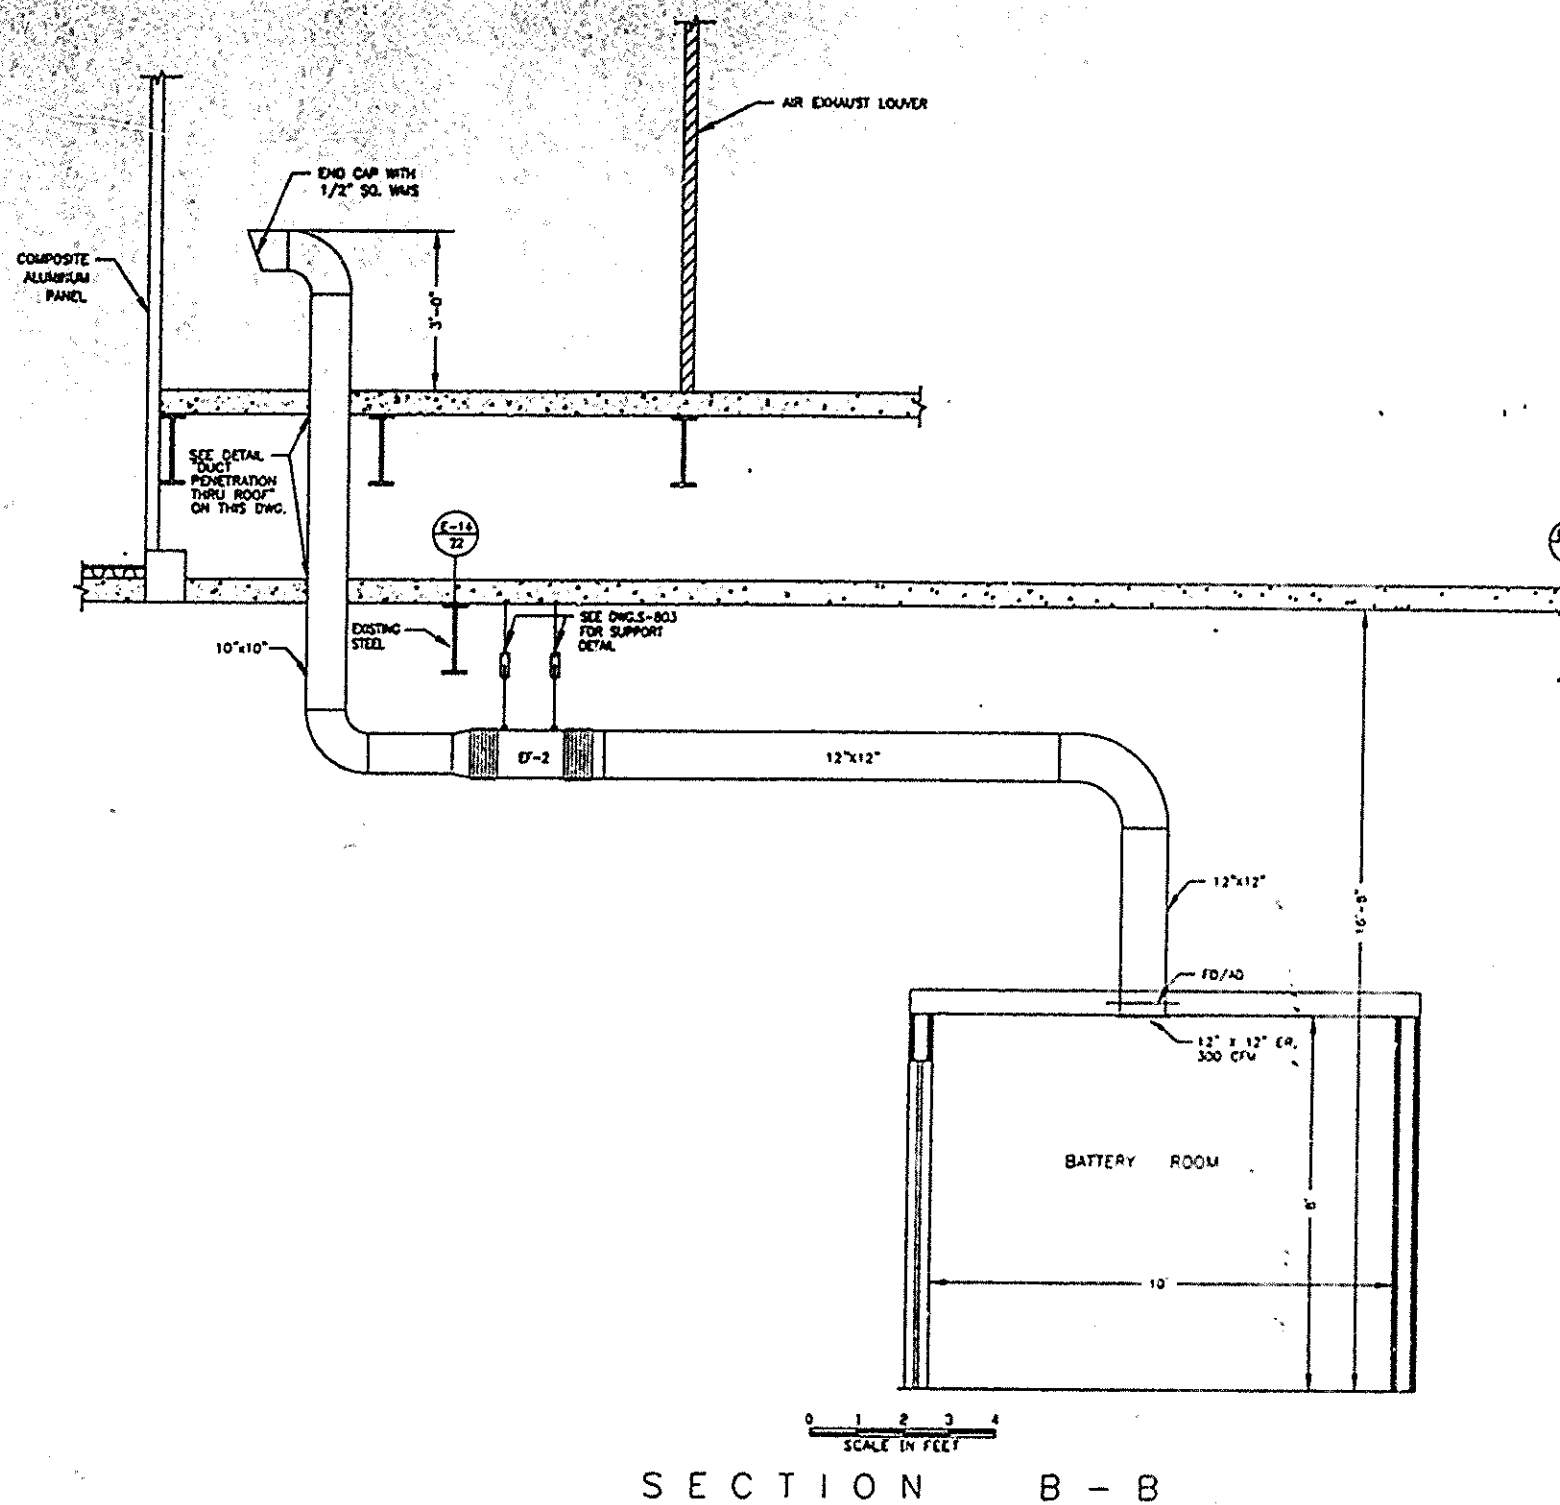

SECTION B - B

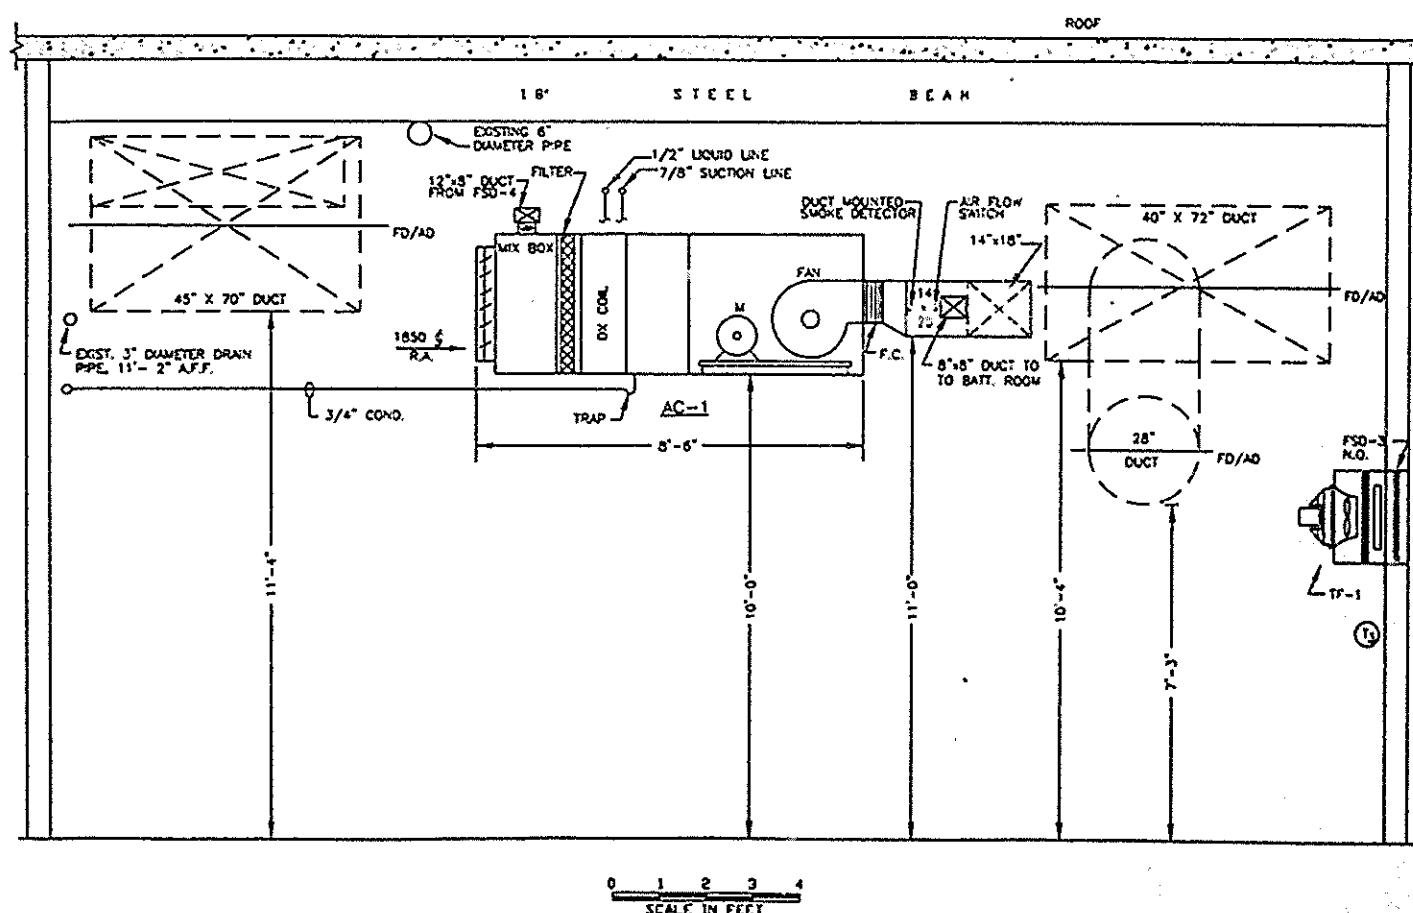

SECTION A - A

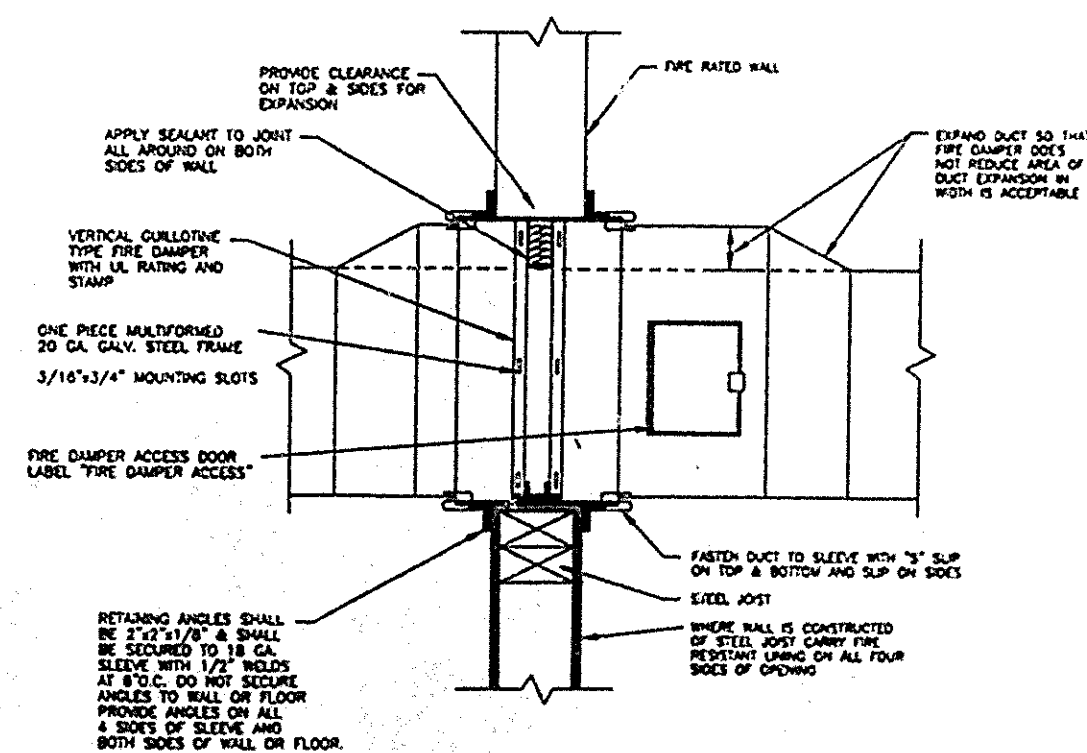

SECTION THRU FIRE DAMPER AT FIRE RATED WALL (NOT TO SCALE)

Sheet 98 of 112

THE PORT AUTHORITY
OF NY & NJ



ORIGINAL DESIGNED & SEALED BY
N.Y. P.E. (OR R.A.)

CONFORMED
2/8/98

Ram Communications
Consultants, Inc.
10 Woodbridge Center Drive
Woodbridge, NJ 07095
(908) 636-4870 fax (908) 636-7250

No Date Revision Approved

The
World
Trade
Center

STANDBY POWER
5 WORLD TRADE CENTER
COMMUNICATIONS

SECTIONS, DETAILS AND
REFRIGERANT PIPING
SCHEMATIC

This drawing is subject to conditions in contract. All inventions, ideas, designs and methods herein are reserved to Port Authority and may not be used without its written consent.

SO RM SO
Designed by Drawn by Checked by

Date Scale AS NOTED

Contract Number Drawing Number

WTC-945.071 M-803